OLO-69

# DOROTHY BARBE ROTHCHILD, et al

## OCCUPATIONAL BOUNDARY SURVEY

NOTES:
THE TRACT OF LAND DESCRIBED HEREON IS IN ZONE 'AE' (BASE FLOOD ELEVATION 9.0) PER FLOOD INSURANCE RATE MAP, COMMUNITY PANEL NO. 220040 0010 E, DATED JULY 3, 1997

THE BEARINGS SHOWN HEREON ARE 'ASSUMED' BEARINGS BASED ON THE WEST RIGHT-OF-WAY OF LAKE STREET BEING S00°32'54"W.

DESCRIPION:
SURVEY OF LOTS 3 AND 4 OF BLOCK THREE OF THE BARBE ADDITION TO THE CITY OF LAKE CHARLES, LOUISIANA, AS PER PLAT RECORDED IN BOOK 26 OF CONVEYANCES AT PAGE 64, RECORDS OF CALCASIEU PARISH, LOUISIANA AND SUBJECT TO THE PRESENT RIGHT-OF-WAY OF SALLIER STREET. CONTAINING 3.877 ACRES MORE OR LESS.

JULY 30, 2008

CERTIFICATE:
I HEREBY CERTIFY THAT THIS PLAT REPRESENTS AN ACTUAL GROUND SURVEY PERFORMED IN ACCORDANCE WITH THE APPLICABLE PROFESSIONAL OCCUPATIONAL STANDARDS OF PRACTICE FOR A CLASS 'C' SURVEY PER LOUISIANA ADMINISTRATIVE CODE TITLE 46, PART LXI.

D. W. JESSEN, JR. PLS
LA. REG. NO. 4646

STATE OF LOUISIANA
D. W. JESSEN JR.
REG. NO. 4646
REGISTERED PROFESSIONAL
LAND SURVEYOR

OLO-69

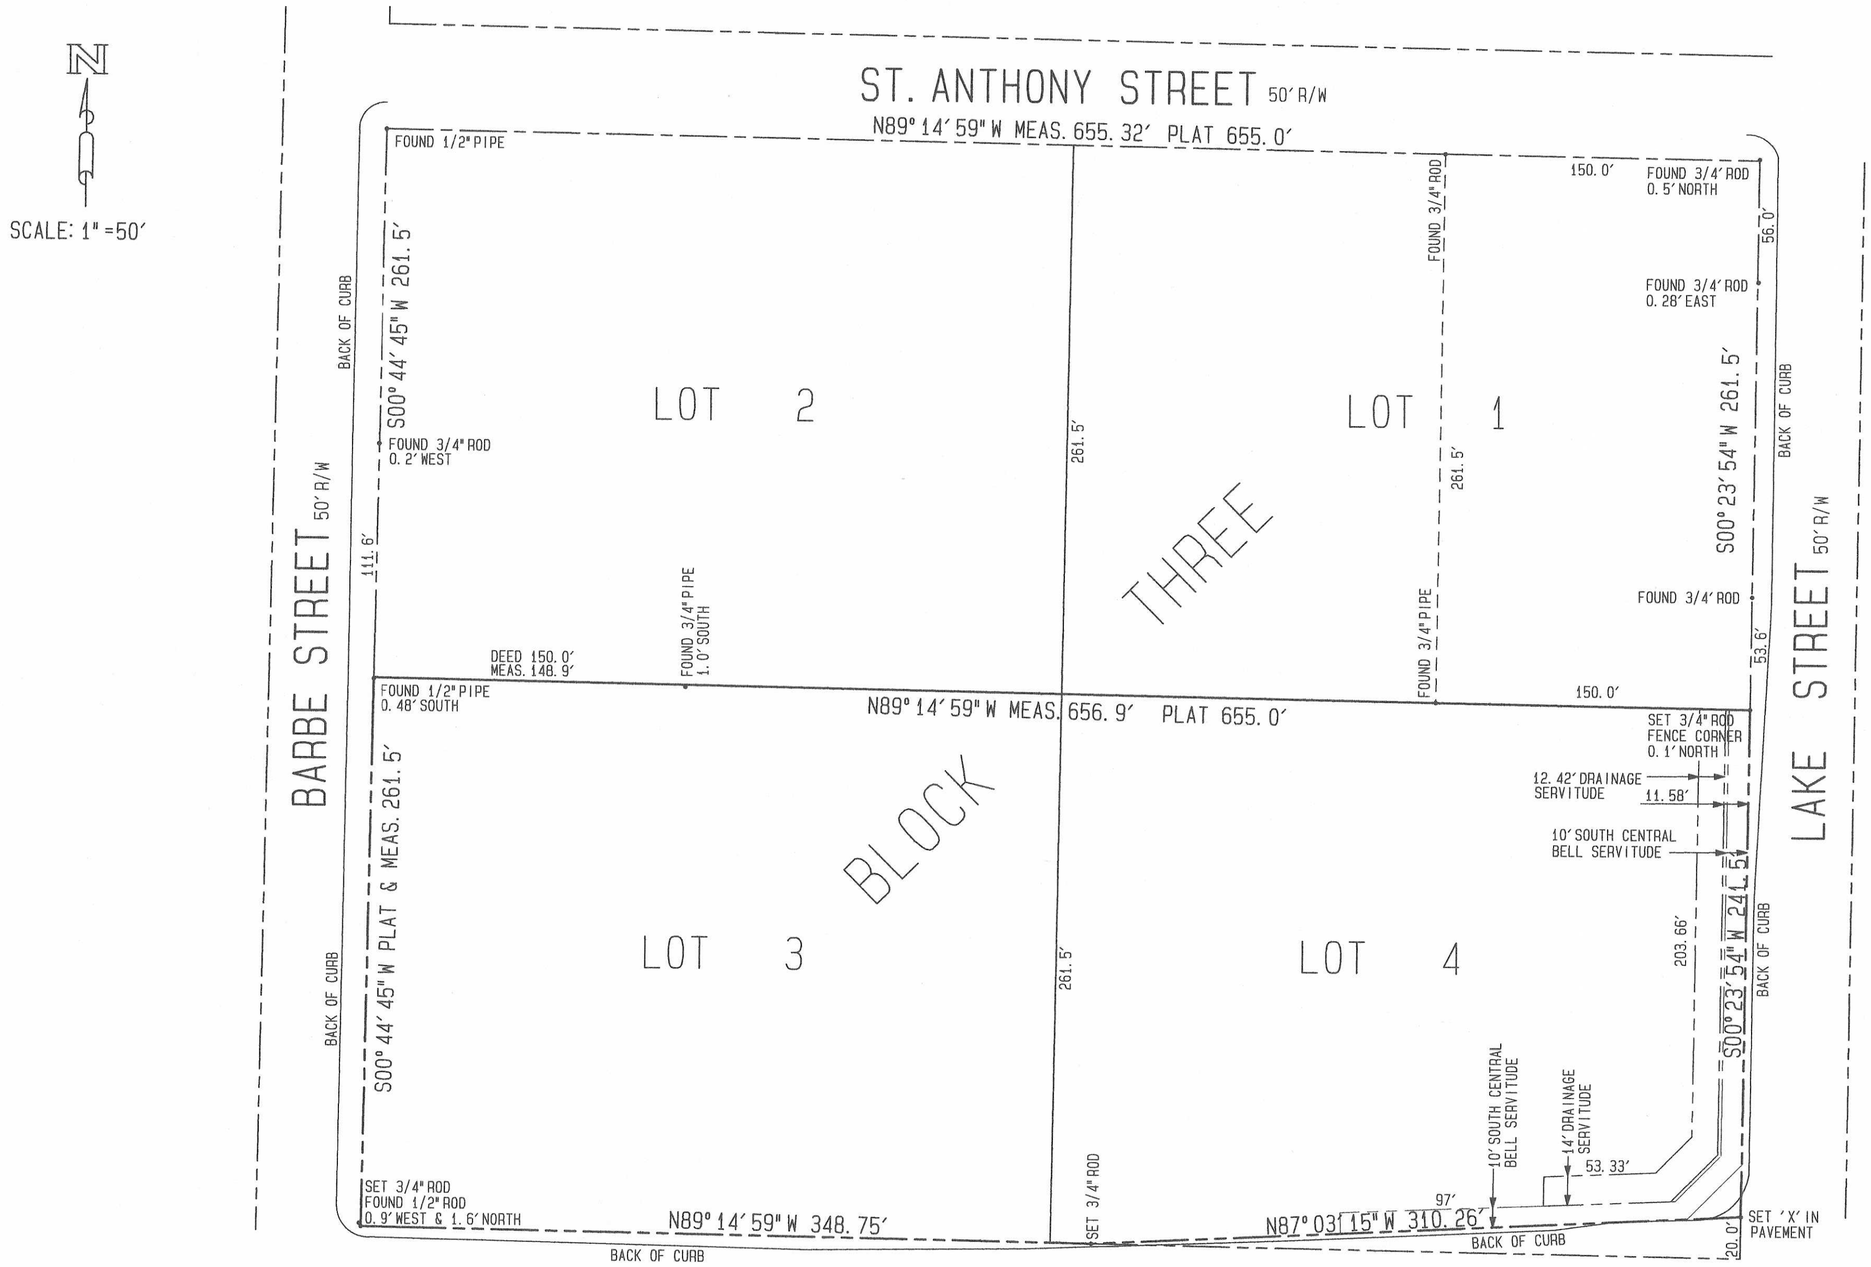


PROJECT NO. P-2008-735
F. B. NO. 2326
CAD FILE: BARBE1

D. W. JESSEN & ASSOCIATES, LLC CIVIL & CONSULTING ENGINEERS LAKE CHARLES, LOUISIANA

69-070